J:\106199\106199.dwg, 8/5/2020 5:01:36 PM, NCONDO

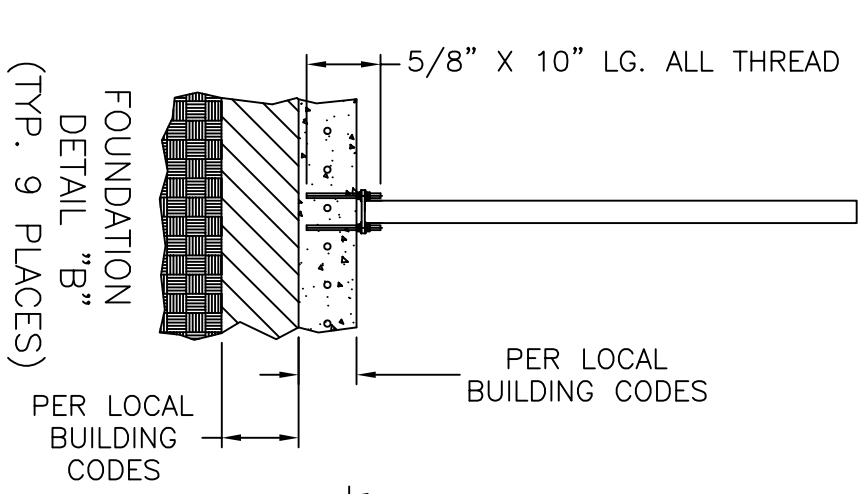

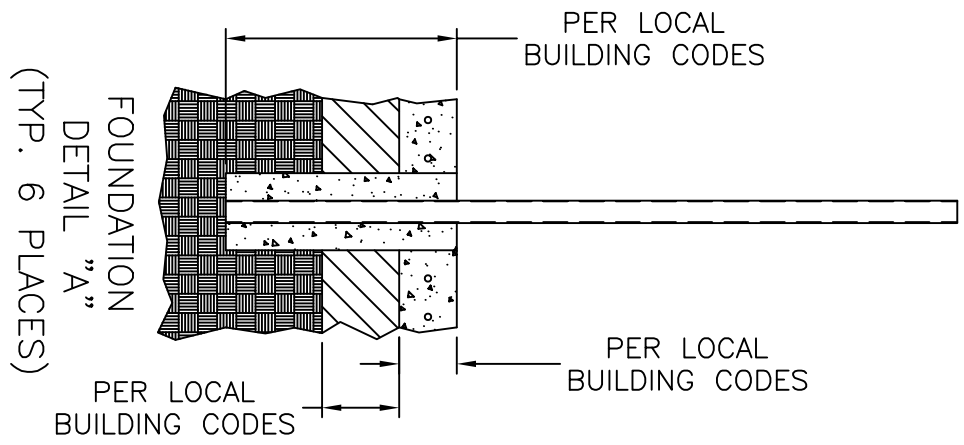

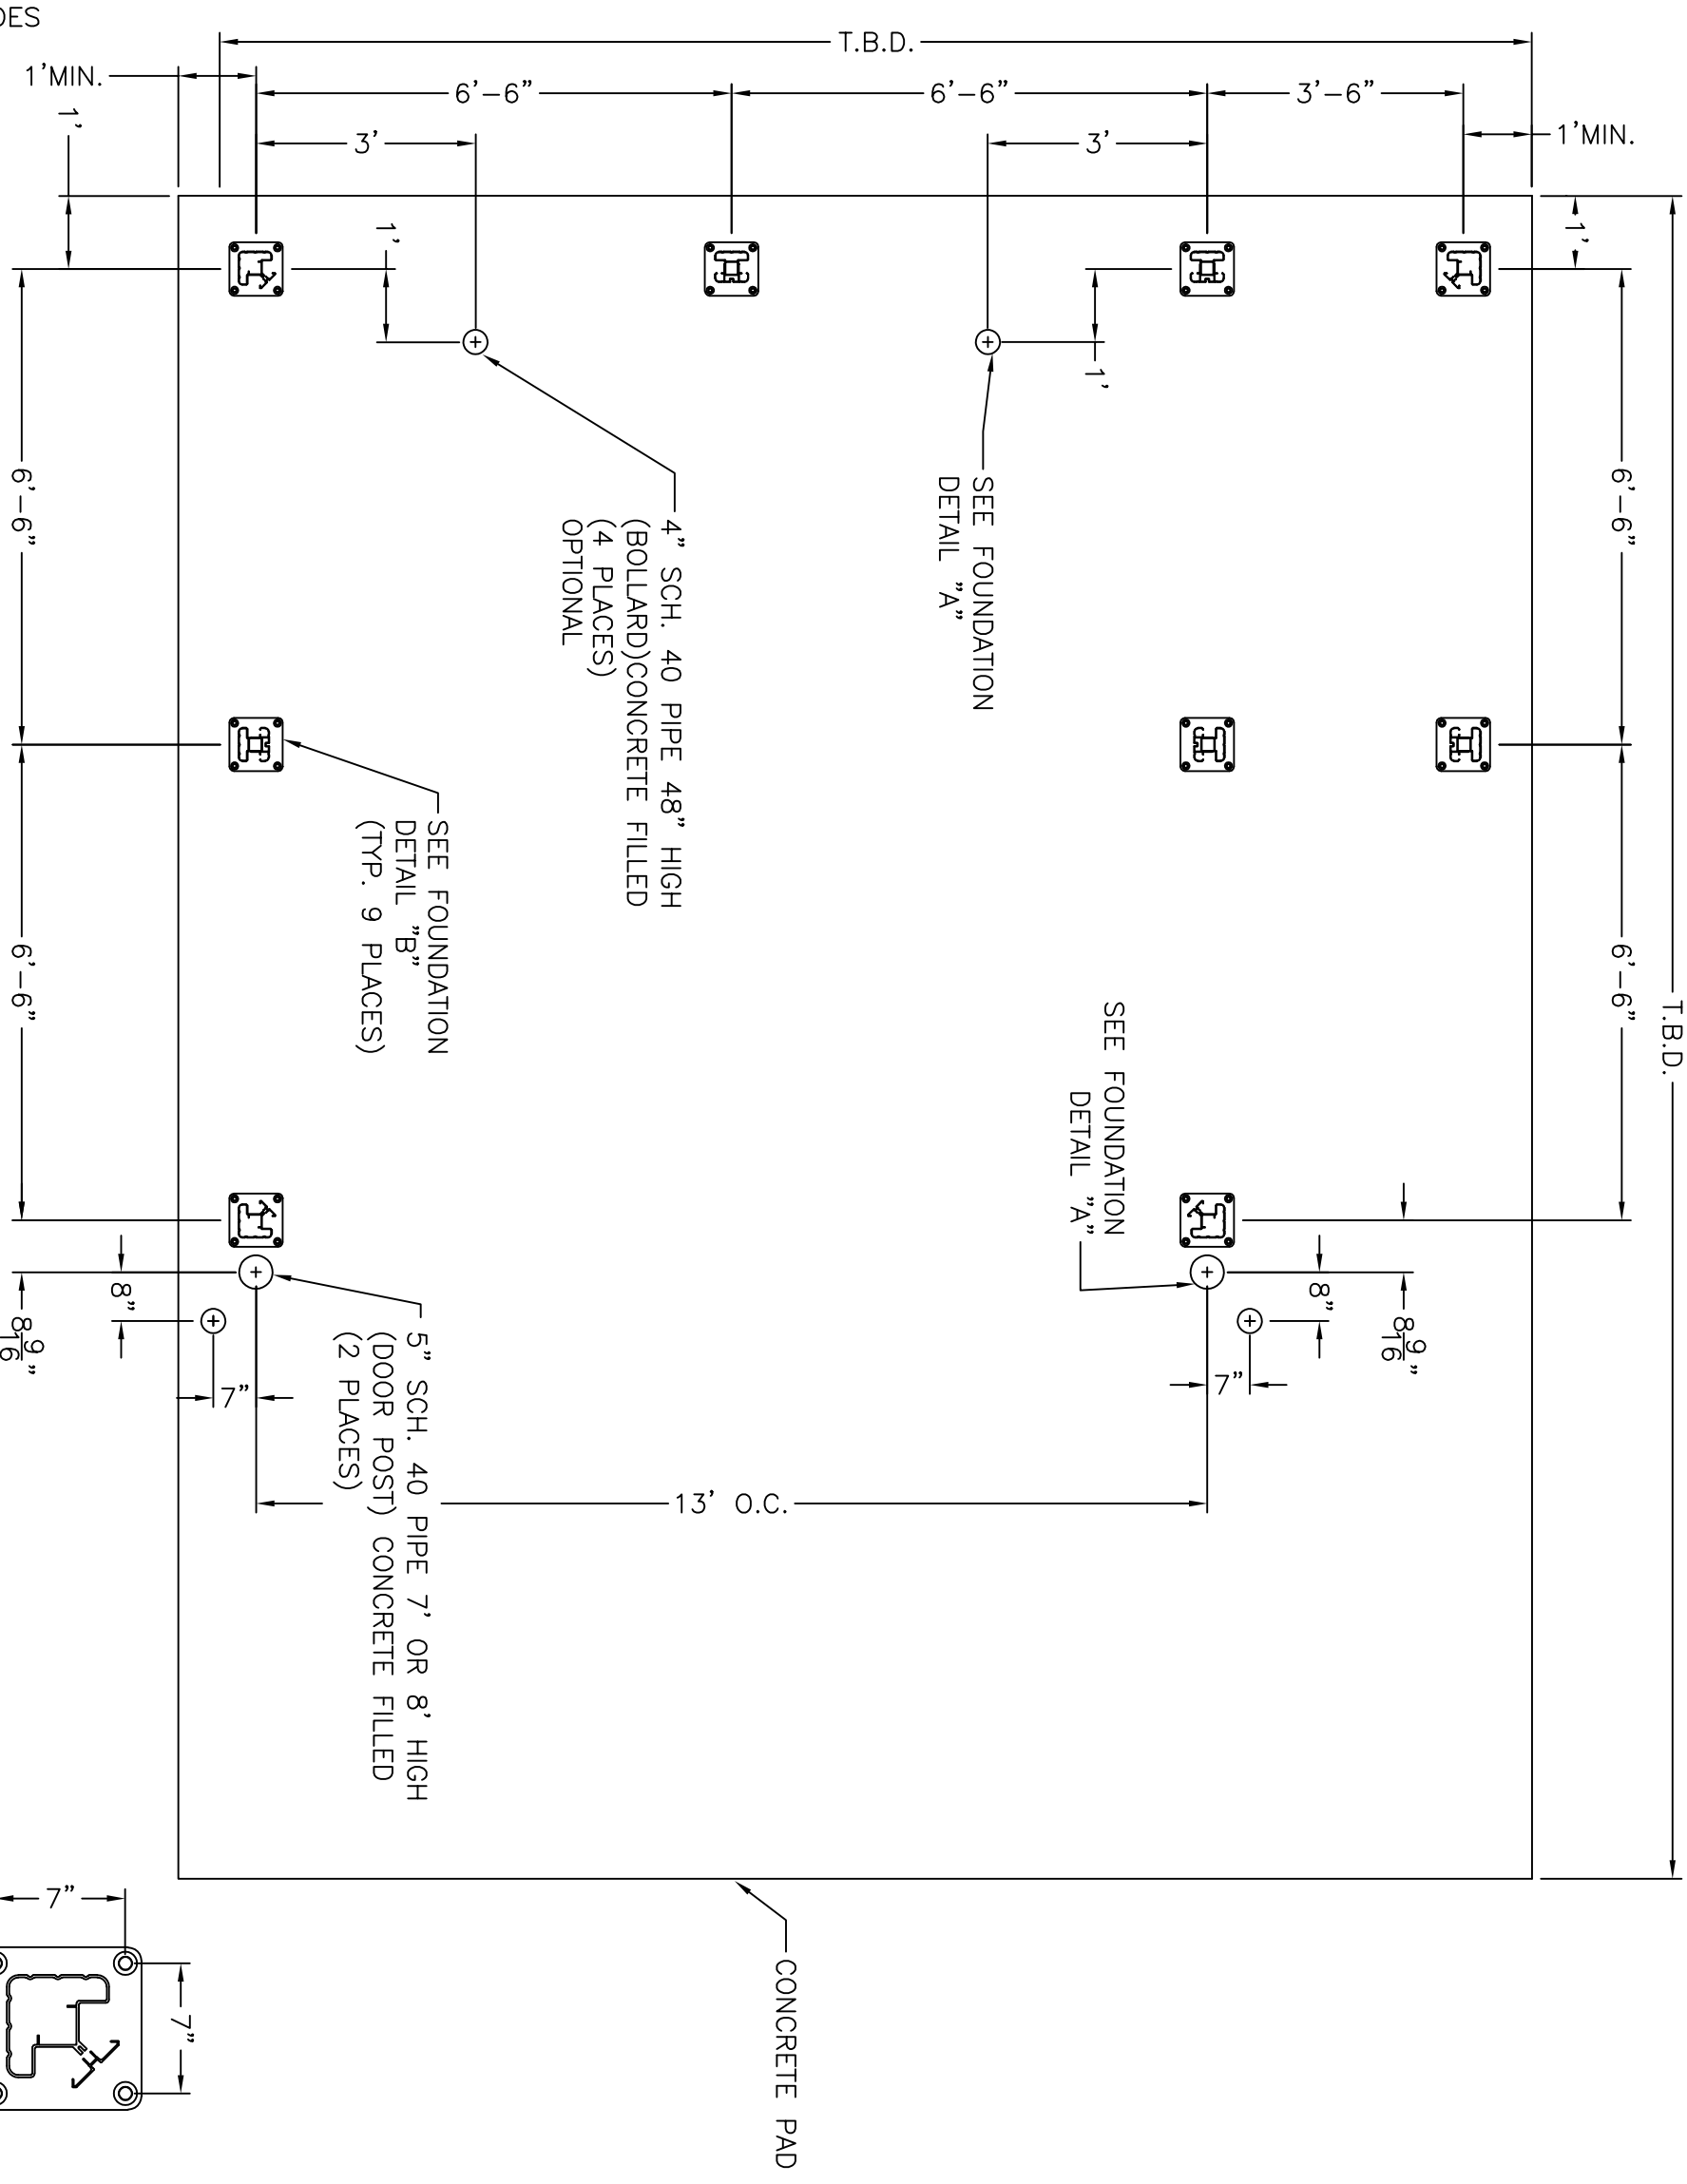

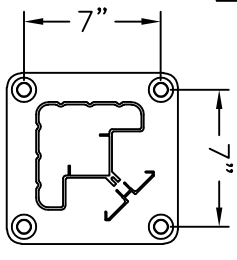

cityscapes
architectural innovations
4200 LYMAN COURT
HILLIARD, OH (614) 850-2549

THIS IS AN ORIGINAL UNPUBLISHED DRAWING SUBMITTED FOR YOUR PERSONAL USE IN CONNECTION WITH A PROJECT BEING PLANNED FOR YOU BY CITYSCAPES INTERNATIONAL INCORPORATED IT IS NOT TO BE REPRODUCED, EXHIBITED, OR FABRICATED IN ANY FASHION WITHOUT PERMISSION FROM AN AUTHORIZED OFFICER OF THE COMPANY.

PROJECT DESCRIPTION COVRIT SCREEN			REVISION REF.# AND DATE			SCALE NTS
PAGE DESCRIPTION STANDARD 13' X 13' W			A 4/22/10	B 11/26/14	C 2/18/15	SHEET 1 OF 1
CLIENT	CONTACT PERSON	WORK ORDER #				DRAWN BY TIM CHECKED BY
ADDRESS	CITY	STATE ZIP				DATE FILE CREATED 4/22/10
JOBSITE LOCATION						DWG FILE # 106199
ADDRESS	CITY	STATE ZIP				PART #